


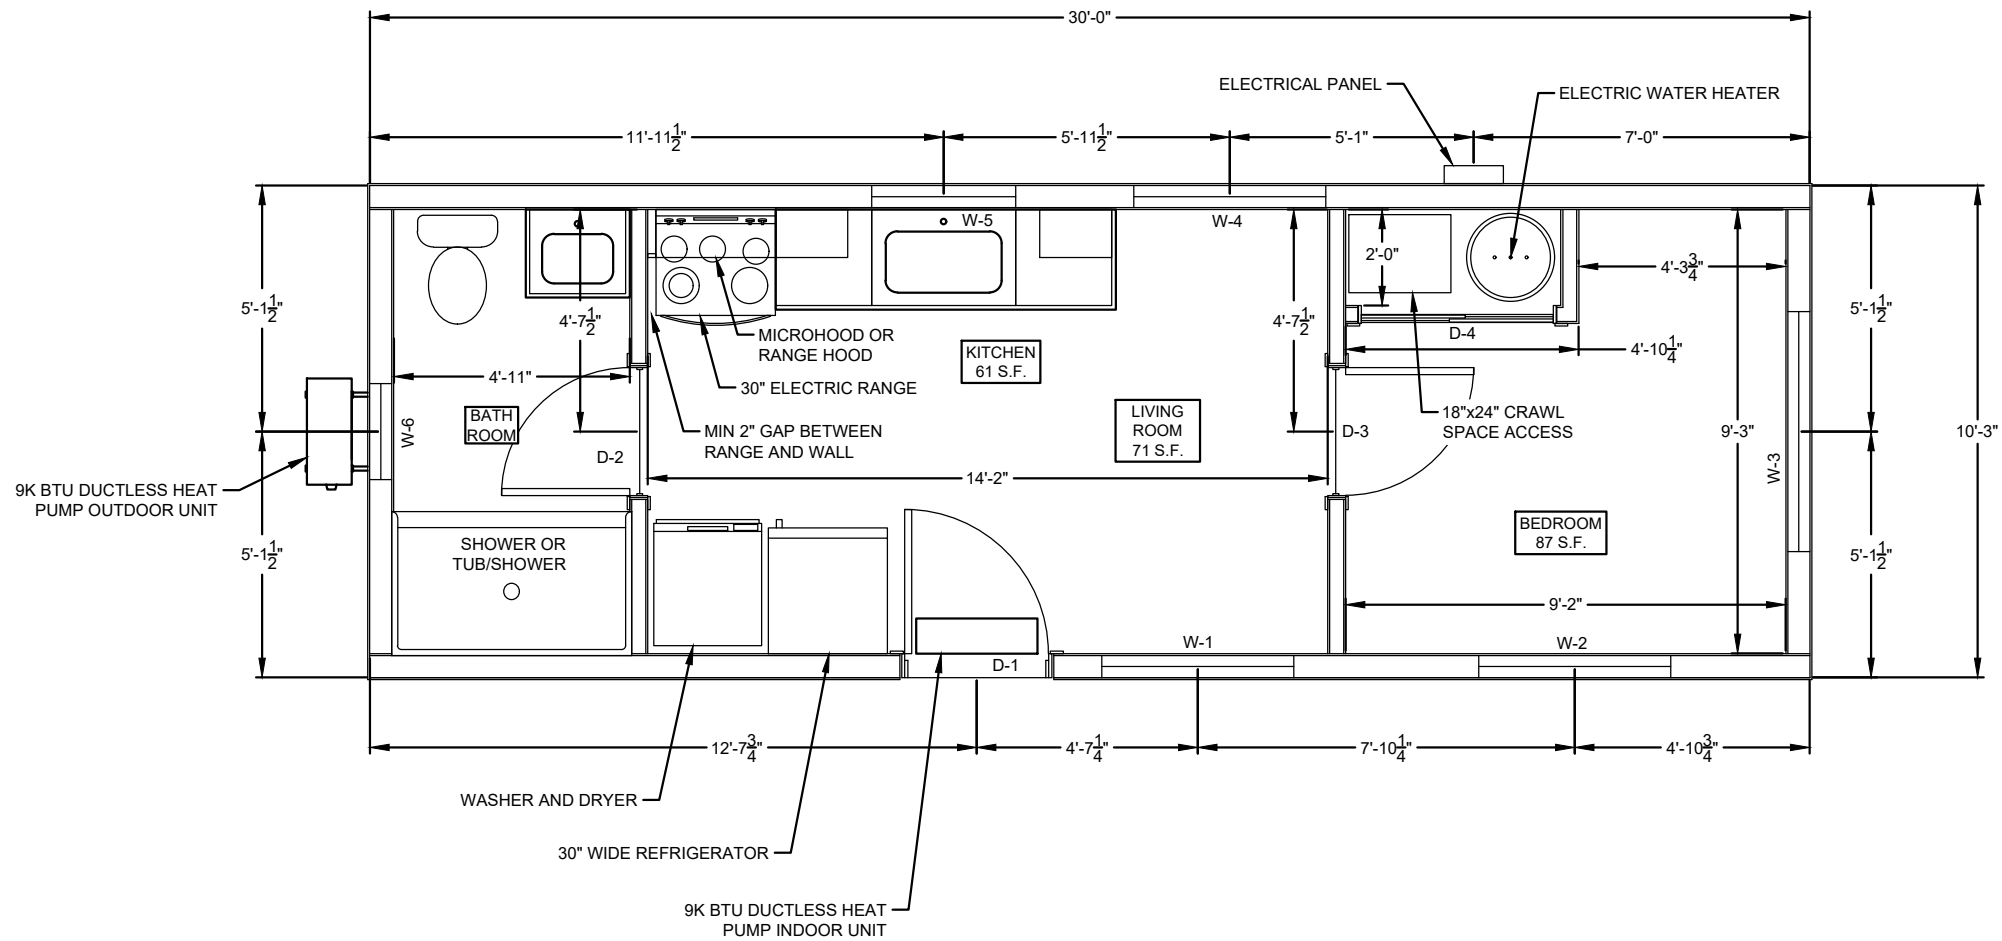

1 FLOOR PLAN
A1 SCALE: 1/4" = 1'-0"

DOOR SCHEDULE						
LABEL	LOCATION	WIDTH	HEIGHT	HARDWARE	DOOR TYPE	ROUGH OPENING
D-1	FRONT DOOR	3'-0"	6'-8"	ENTRY W/ DEADBOLT	EXTERIOR PREHUNG	38.5"x82.5"
D-2	BATHROOM	2'-8"	6'-8"	PRIVACY	INTERIOR PREHUNG	34"x82"
D-3	BEDROOM	2'-8"	6'-8"	PRIVACY	INTERIOR PREHUNG	34"x82"
D-4	CLOSET	4'-0"	6'-8"	N/A	MIRROR SLIDER	50"x82"

There are no additional instruction or details, verbal, inferred, implied, or expressed other than what is written on this document.

X_____

WINDOW SCHEDULE						
LABEL	WIDTH	HEIGHT	OPERATION	TEMPERED?	NOTES	HEIGHT TO TOP
W-1	4'-0"	4'-0"	SLIDER	U 0.27 TEMPERED		6'-10 1/2"
W-2	4'-0"	4'-0"	SLIDER	U 0.27	EGRESS	6'-10 1/2"
W-3	5'-0"	1'-6"	PICTURE	U 0.27		6'-10 1/2"
W-4	4'-0"	4'-0"	SLIDER	U 0.27		6'-10 1/2"
W-5	3'-0"	3'-0"	SLIDER	U 0.27		6'-10 1/2"
W-6	2'-0"	3'-0"	SINGLE HUNG	U 0.27 TEMPERED OBSCURED		6'-10 1/2"

GENERAL NOTES

MODEL B

STANDARD FLOOR PLAN

10'-3" x 30'
307 SF

FIRM NAME & ADDRESS
WOLF INDUSTRIES
607 SE EATON BLVD
BATTLE GROUND, WA 98604

PROJECT NAME & ADDRESS
TO BE DETERMINED
MODEL B.DWG

FLOOR PLAN

PROJECT
DATE
10/30/2024
SCALE
AS INDICATED

SHEET NUMBER

A1