

GENERAL NOTES

MODEL F-S

STANDARD FLOOR
PLAN WITH SHED
STYLE ROOF

14' x 44'
616 SF

SCALE: 1/4" = 1'-0"



ORIGINAL PAPER SIZE: 11" x 17"


FIRM NAME & ADDRESS
WOLF INDUSTRIES
607 SE EATON BLVD
BATTLE GROUND, WA 98604

PROJECT NAME & ADDRESS
TO BE DETERMINED
MODEL F-S.DWG

PRE-PRODUCTION
FLOOR PLAN

PROJECT	SHEET NUMBER PP
DATE	
SCALE	

1/27/2026
AS INDICATED

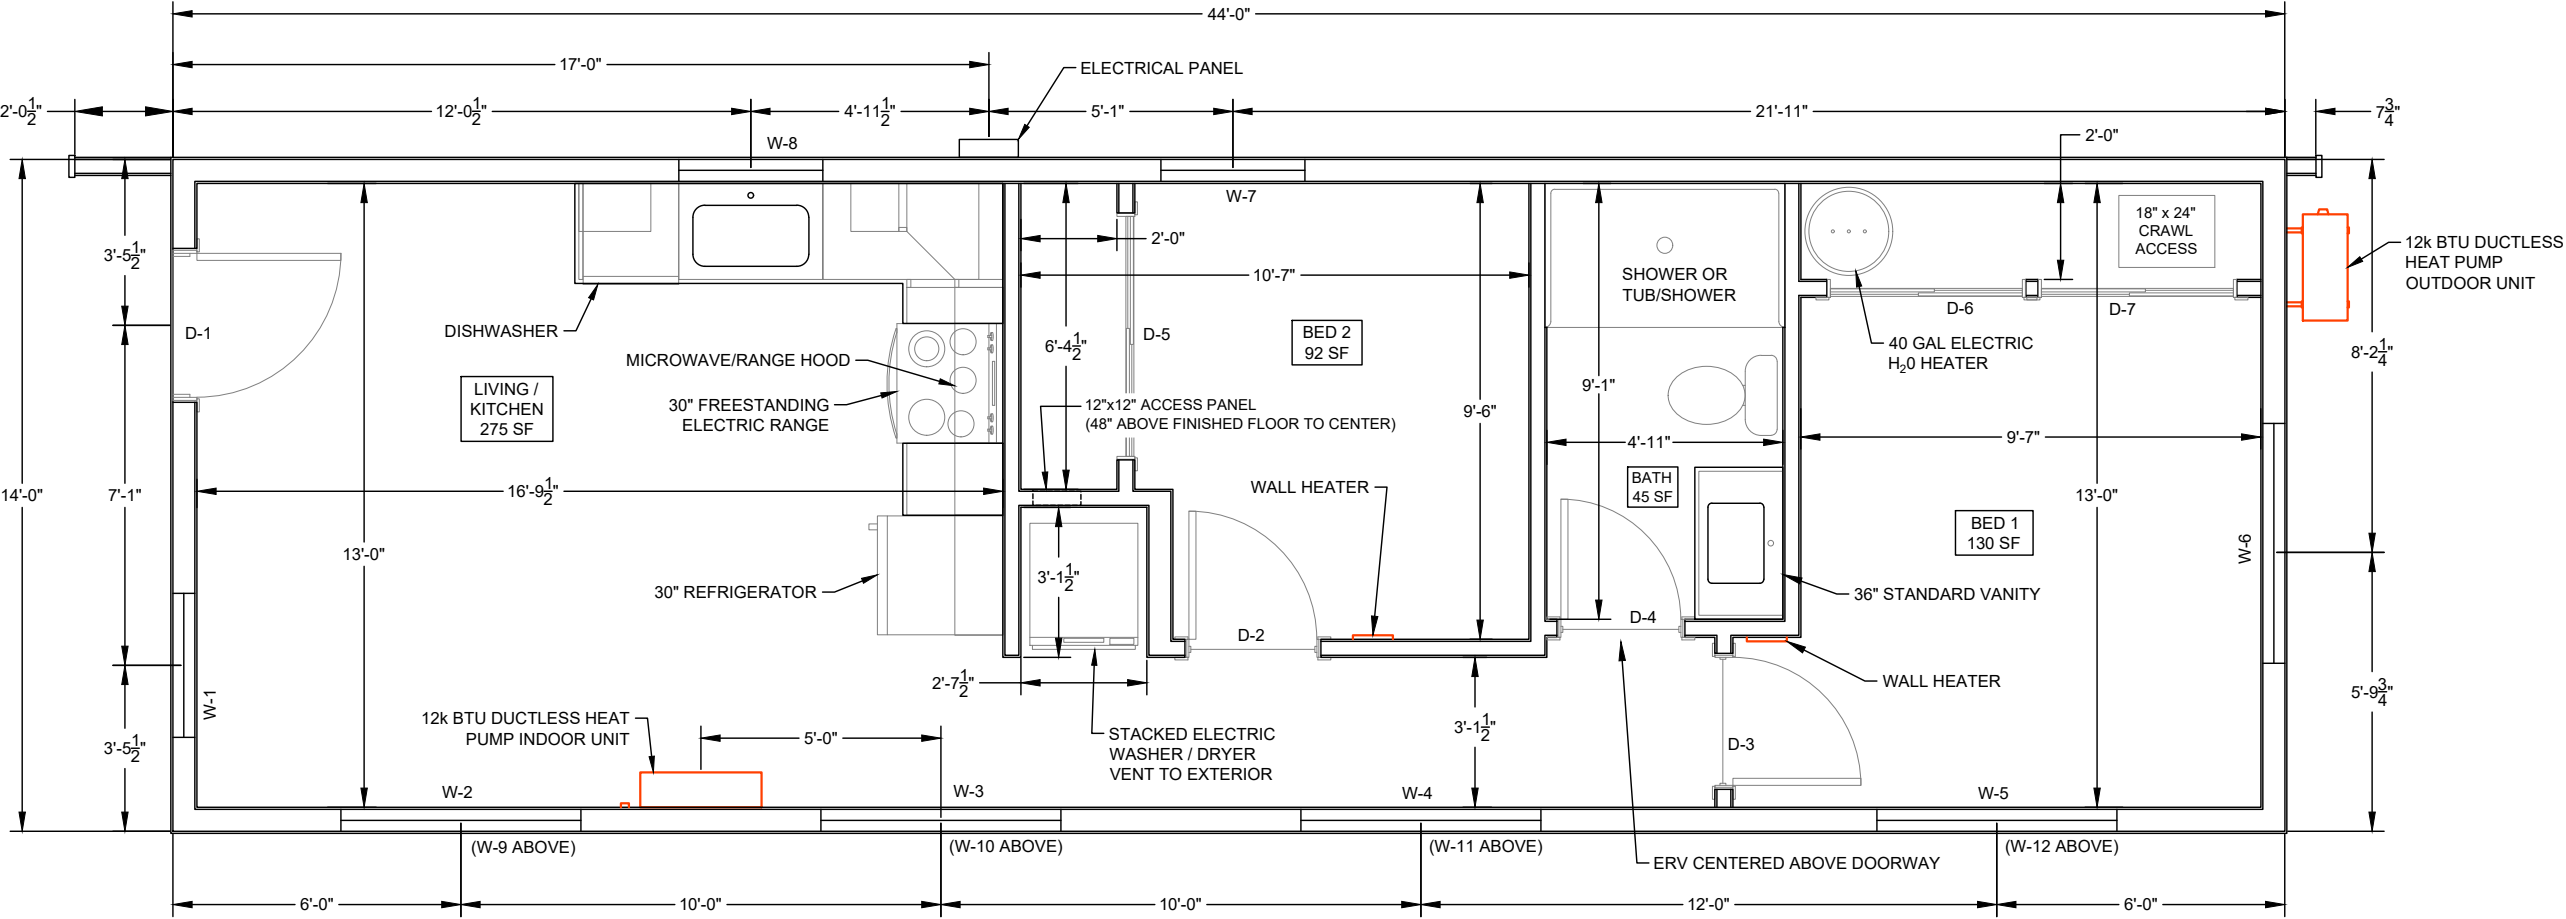


1 PRE-PRODUCTION FLOOR PLAN
PP SCALE: 1/4" = 1'-0"

DOOR SCHEDULE						
LABEL	LOCATION	WIDTH	HEIGHT	HARDWARE	DOOR TYPE	ROUGH OPENING
D-1	FRONT DOOR	3'-0"	6'-8"	PASSAGE W/ DEADBOLT	EXTERIOR PREHUNG	38- ¹ / ₂ " x 82- ¹ / ₂ "
D-2	BED 2	2'-8"	6'-8"	PRIVACY	INTERIOR PREHUNG	34" x 82"
D-3	BED 1	2'-8"	6'-8"	PRIVACY	INTERIOR PREHUNG	34" x 82"
D-4	BATHROOM	2'-6"	6'-8"	PRIVACY	INTERIOR PREHUNG	32" x 82"
D-5	CLOSET 2	5'-0"	6'-8"	N/A	MIRROR SLIDER	62" x 82"
D-6	CLOSET 1	4'-0"	6'-8"	N/A	MIRROR SLIDER	50" x 82"
D-7	CLOSET 1	4'-0"	6'-8"	N/A	MIRROR SLIDER	50" x 82"

There are no additional instruction or details, verbal, inferred, implied, or expressed other than what is written on this document.

X

WINDOW SCHEDULE						
LABEL	WIDTH	HEIGHT	OPERATION	TEMPERED?	NOTES	HEIGHT TO TOP
W-1	3'-0"	5'-0"	SINGLE-HUNG	NO		6'-10 1/2"
W-2	5'-0"	4'-0"	SLIDER	NO		6'-10 1/2"
W-3	5'-0"	4'-0"	SLIDER	NO		6'-10 1/2"
W-4	5'-0"	4'-0"	SLIDER	NO		6'-10 1/2"
W-5	5'-0"	4'-0"	SLIDER	YES	EGRESS	6'-10 1/2"
W-6	5'-0"	1'-6"	PICTURE	NO		6'-10 1/2"
W-7	3'-0"	5'-0"	SINGLE-HUNG	NO	EGRESS	6'-10 1/2"
W-8	3'-0"	3'-0"	SLIDER	NO		6'-10 1/2"
W-9	5'-0"	1'-6"	PICTURE	NO		9'-6 1/4"
W-10	5'-0"	1'-6"	PICTURE	NO		9'-6 1/4"
W-11	5'-0"	1'-6"	PICTURE	NO		9'-6 1/4"
W-12	5'-0"	1'-6"	PICTURE	NO		9'-6 1/4"

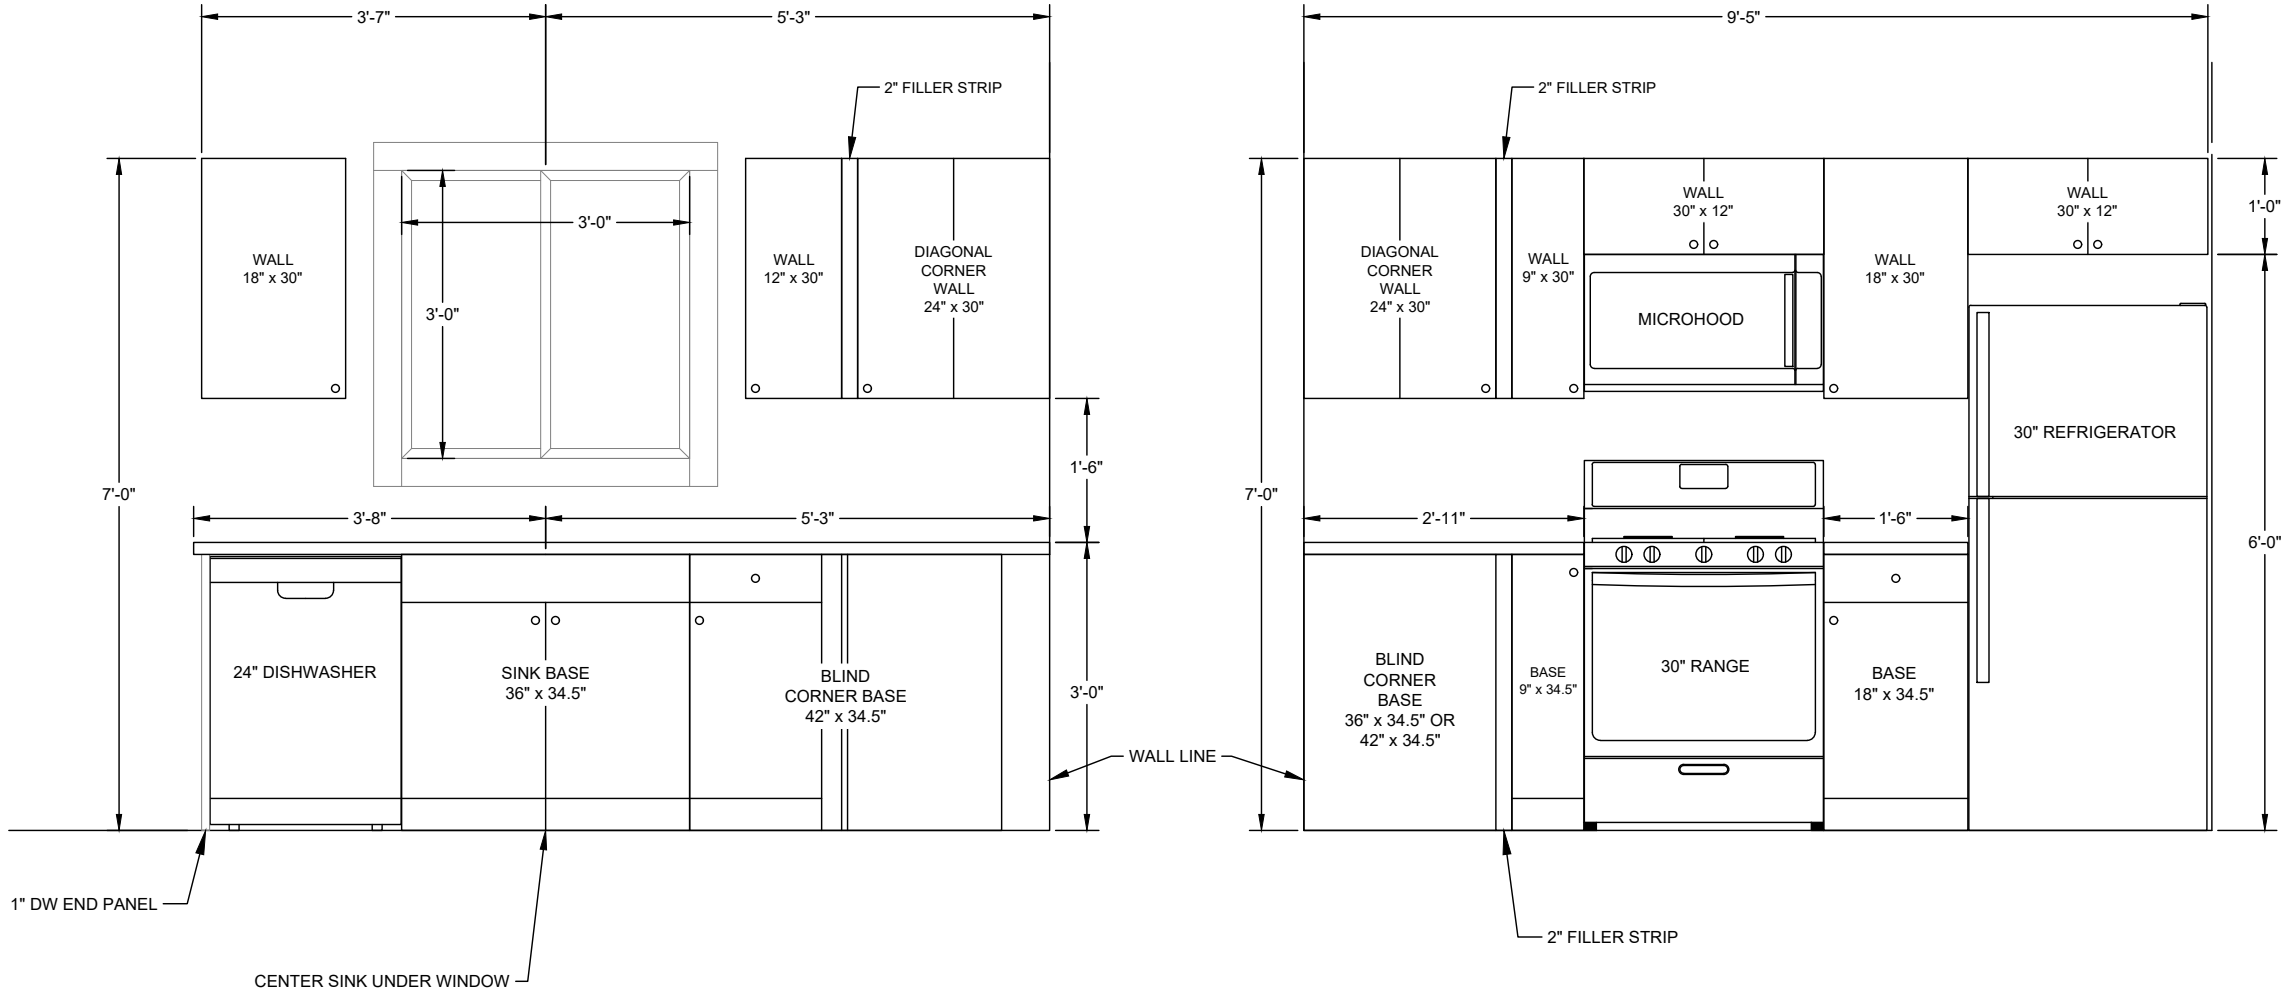

1
A8

KITCHEN CABINET ELEVATIONS
SCALE: 1/2" = 1'-0"

CUSTOMER NAME
JOB NUMBER

GENERAL NOTES

FIRM NAME & ADDRESS
WOLF INDUSTRIES
607 SE EATON BLVD
BATTLE GROUND, WA 98604

PROJECT NAME & ADDRESS
TO BE DETERMINED
MODEL F-S.DWG

KITCHEN CABINET
ELEVATIONS

PROJECT	SHEET NUMBER A8
DATE 1/27/2026	
SCALE AS INDICATED	