


There are no additional instruction or details, verbal, inferred, implied, or expressed other than what is written on this document.

X_____

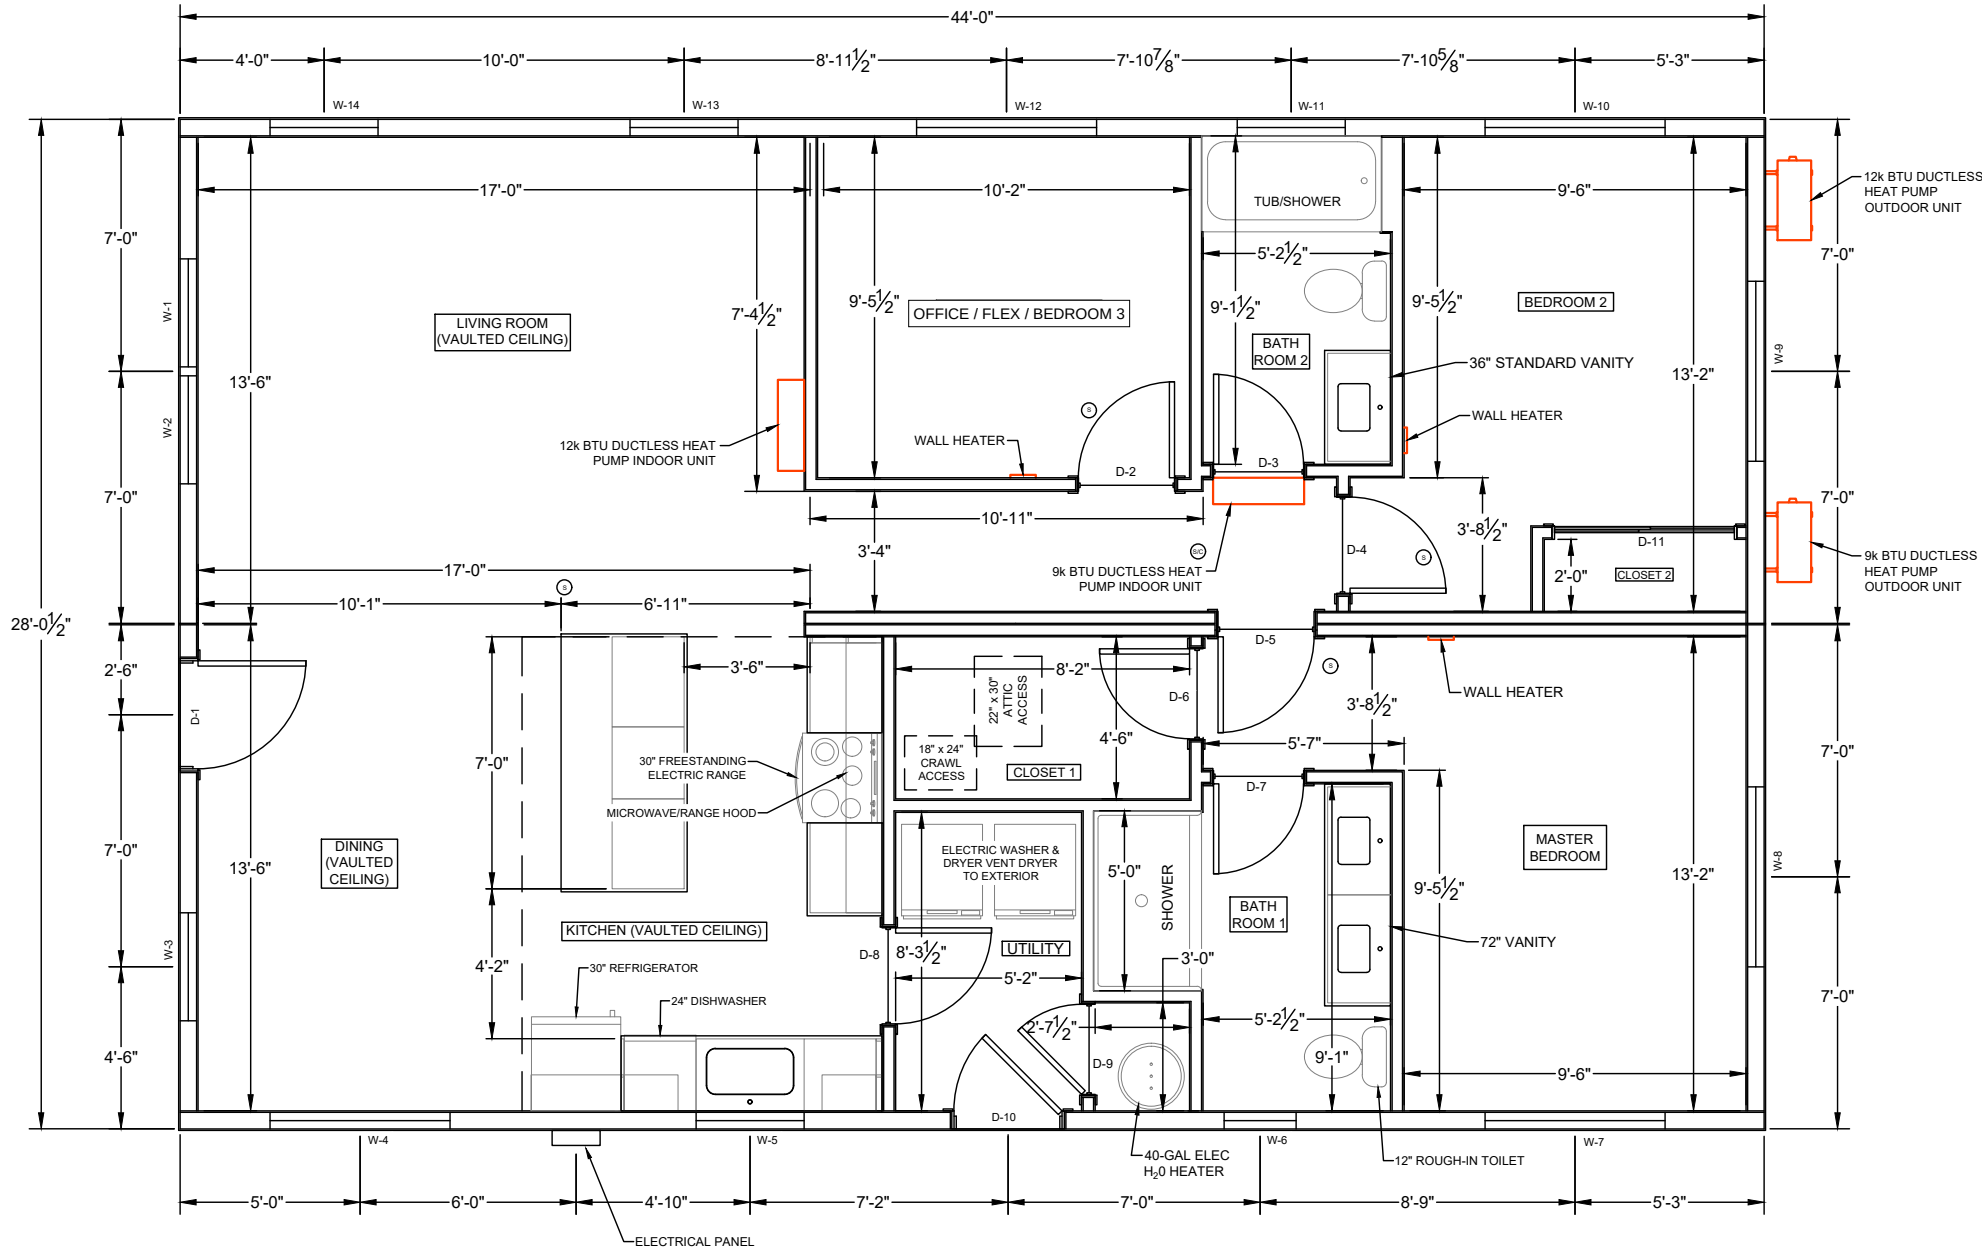

1 PRE-PRODUCTION FLOOR PLAN
PP SCALE: 3/16" = 1'-0"

WINDOW SCHEDULE						
LABEL	W	H	OPERATION	TEMPERED?	NOTES	HEIGHT TO TOP
W-1	3'-0"	5'-0"	SINGLE HUNG	NO	U 0.27	6'-10 1/2"
W-2	3'-0"	5'-0"	SINGLE HUNG	NO	U 0.27	6'-10 1/2"
W-3	3'-0"	5'-0"	SINGLE HUNG	NO	U 0.27	6'-10 1/2"
W-4	5'-0"	4'-0"	SLIDER	NO	U 0.27 EGRESS	6'-10 1/2"
W-5	3'-0"	3'-0"	SLIDER	NO	U 0.27	6'-10 1/2"
W-6	2'-0"	3'-0"	SINGE HUNG	YES	U 0.27 OBSCURE GLASS	6'-10 1/2"
W-7	5'-0"	4'-0"	SLIDER	NO	U 0.27 EGRESS	6'-10 1/2"
W-8	5'-0"	1'-6"	PICTURE	NO	U 0.27	6'-10 1/2"
W-9	5'-0"	1'-6"	PICTURE	NO	U 0.27	6'-10 1/2"
W-10	5'-0"	4'-0"	SLIDER	NO	U 0.27 EGRESS	6'-10 1/2"
W-11	3'-0"	1'-0"	SLIDER	NO	U 0.27	7'-4 5/8"
W-12	5'-0"	4'-0"	SLIDER	NO	EGRESS	6'-10 1/2"
W-13	3'-0"	5'-0"	SINGLE HUNG	NO	U 0.27	6'-10 1/2"
W-14	3'-0"	5'-0"	SINGLE HUNG	NO	U 0.27	6'-10 1/2"

DOOR SCHEDULE						
LABEL	LOCATION	W	H	HARDWARE	DOOR TYPE	ROUGH OPENING
D-1	FRONT DOOR	3'-0"	6'-8"	PASSAGE W/ DEADBOLT	EXTERIOR PREHUNG	38.5"x82.5"
D-2	OFFICE/FLEX/BEDROOM 3	2'-8"	6'-8"	PRIVACY	INTERIOR PREHUNG	34"x82"
D-3	BATH 2	2'-6"	6'-8"	PRIVACY	INTERIOR PREHUNG	32"x82"
D-4	BED 2	2'-8"	6'-8"	PRIVACY	INTERIOR PREHUNG	34"x82"
D-5	MASTER BED	2'-8"	6'-8"	PRIVACY	INTERIOR PREHUNG	34"x82"
D-6	MASTER CLOSET	2'-6"	6'-8"	PASSAGE	INTERIOR PREHUNG	32"x82"
D-7	MASTER BATH	2'-6"	6'-8"	PRIVACY	INTERIOR PREHUNG	32"x82"
D-8	UTILITY	2'-8"	6'-8"	PASSAGE	INTERIOR PREHUNG	34"x82"
D-9	UTILITY CLOSET	2'-6"	6'-8"	PASSAGE	INTERIOR PREHUNG	32"x82"
D-10	BACK DOOR	3'-0"	6'-8"	PASSAGE W/ DEADBOLT	EXTERIOR PREHUNG	38.5"x82.5"
D-11	BED 2 CLOSET	5'-0"	6'-8"	CLOSET	MIRROR SLIDER	62"x82"

GENERAL NOTES

MODEL I

STANDARD FLOOR PLAN

28' x 44'
1,232 SF

SCALE: 3/16" = 1'-0"






ORIGINAL PAPER SIZE: 11" x 17"

FIRM NAME & ADDRESS
WOLF INDUSTRIES
607 SE EATON BLVD
BATTLE GROUND, WA 98604

PROJECT NAME & ADDRESS
TO BE DETERMINED
MODEL I.DWG

PRE-PRODUCTION FLOOR PLAN

PROJECT	SHEET NUMBER PP
DATE 1/29/2026	
SCALE AS INDICATED	

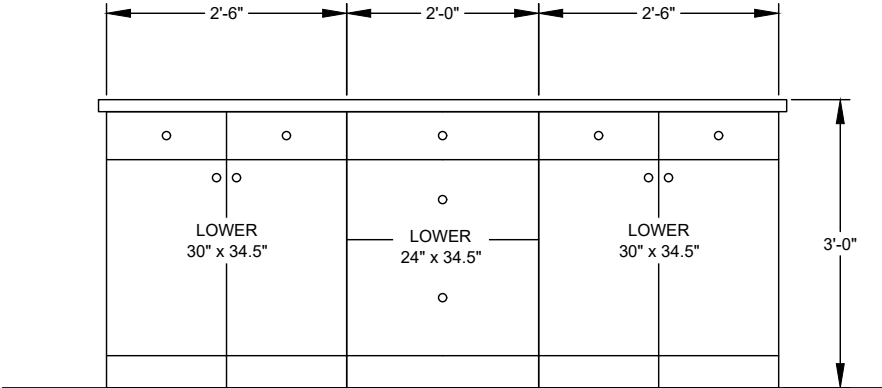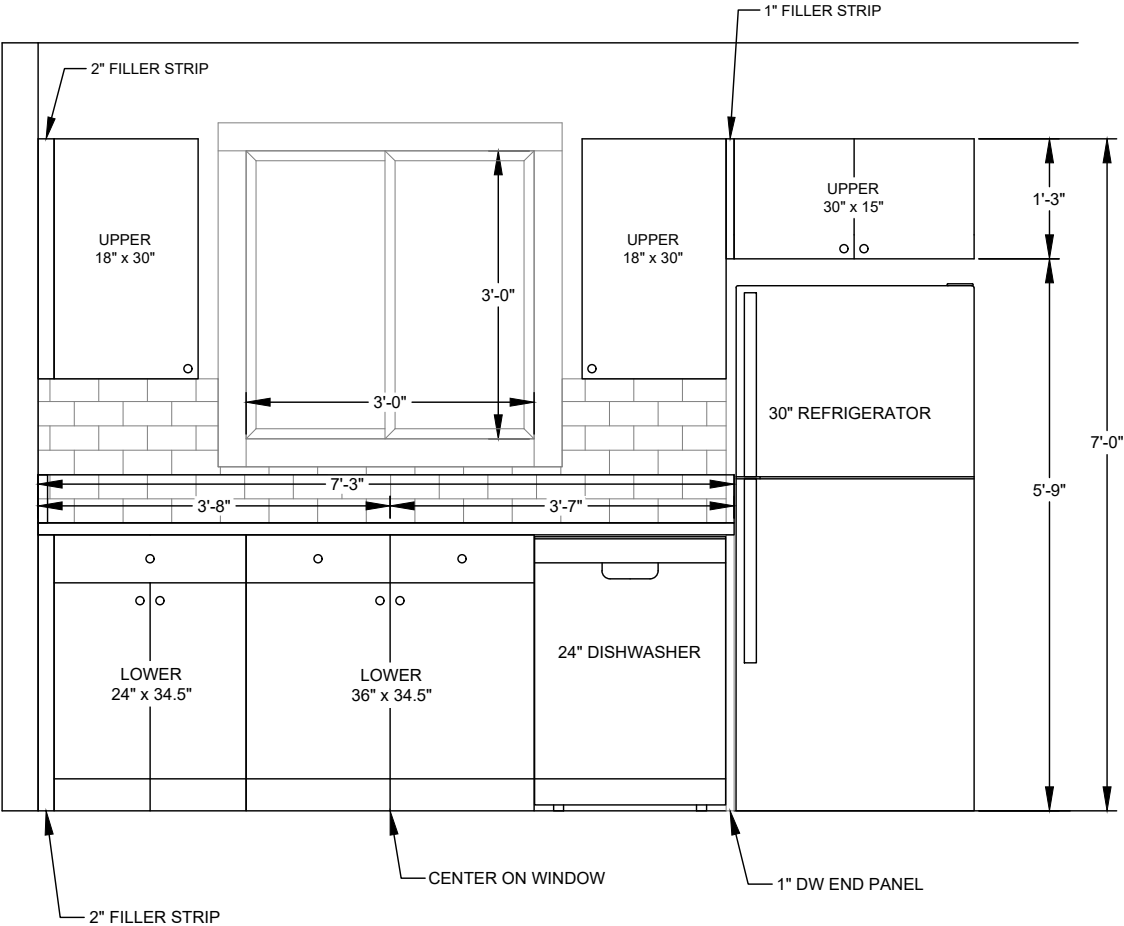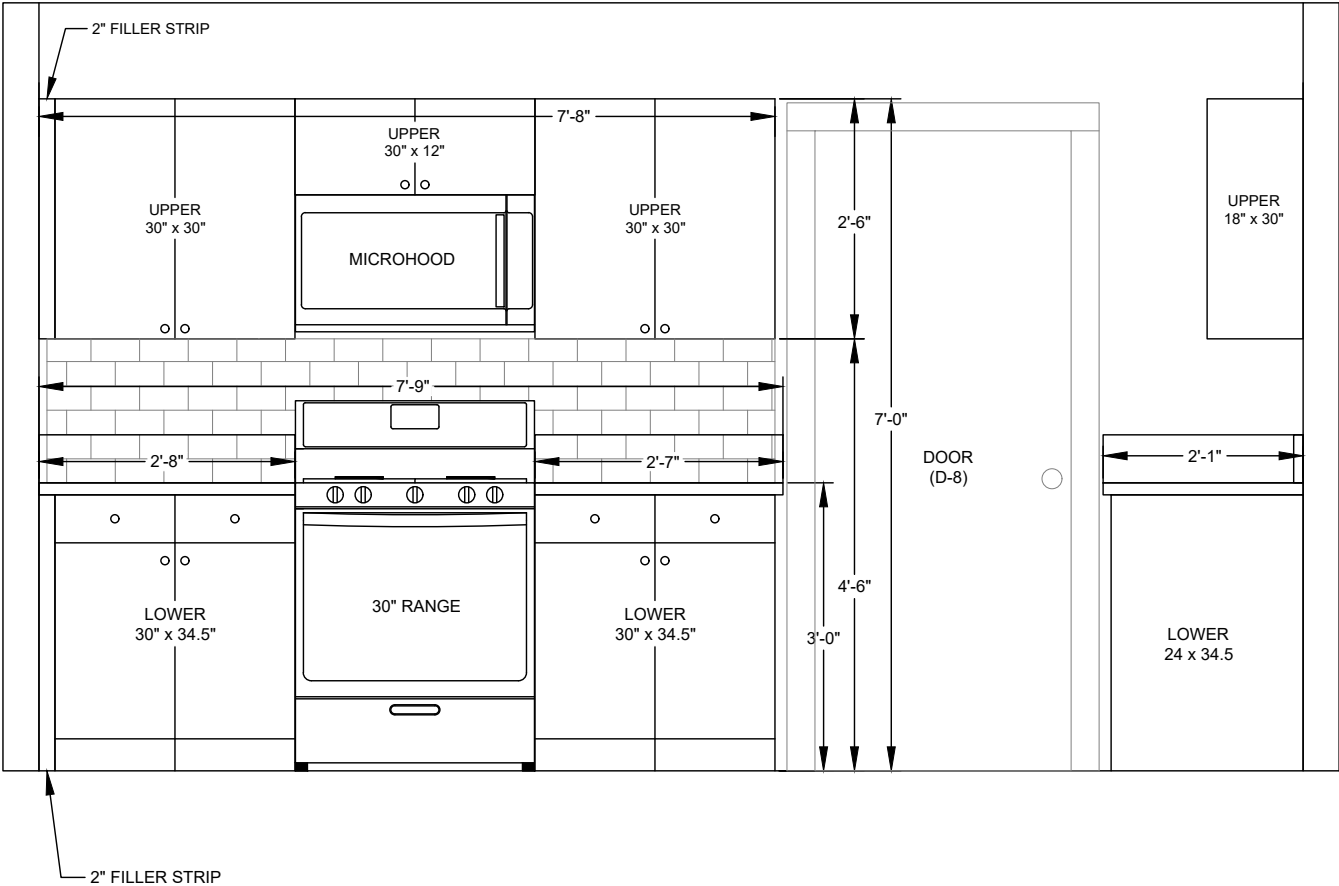

ISLAND ELEVATION