


There are no additional instruction or details, verbal, inferred, implied, or expressed other than what is written on this document.

X

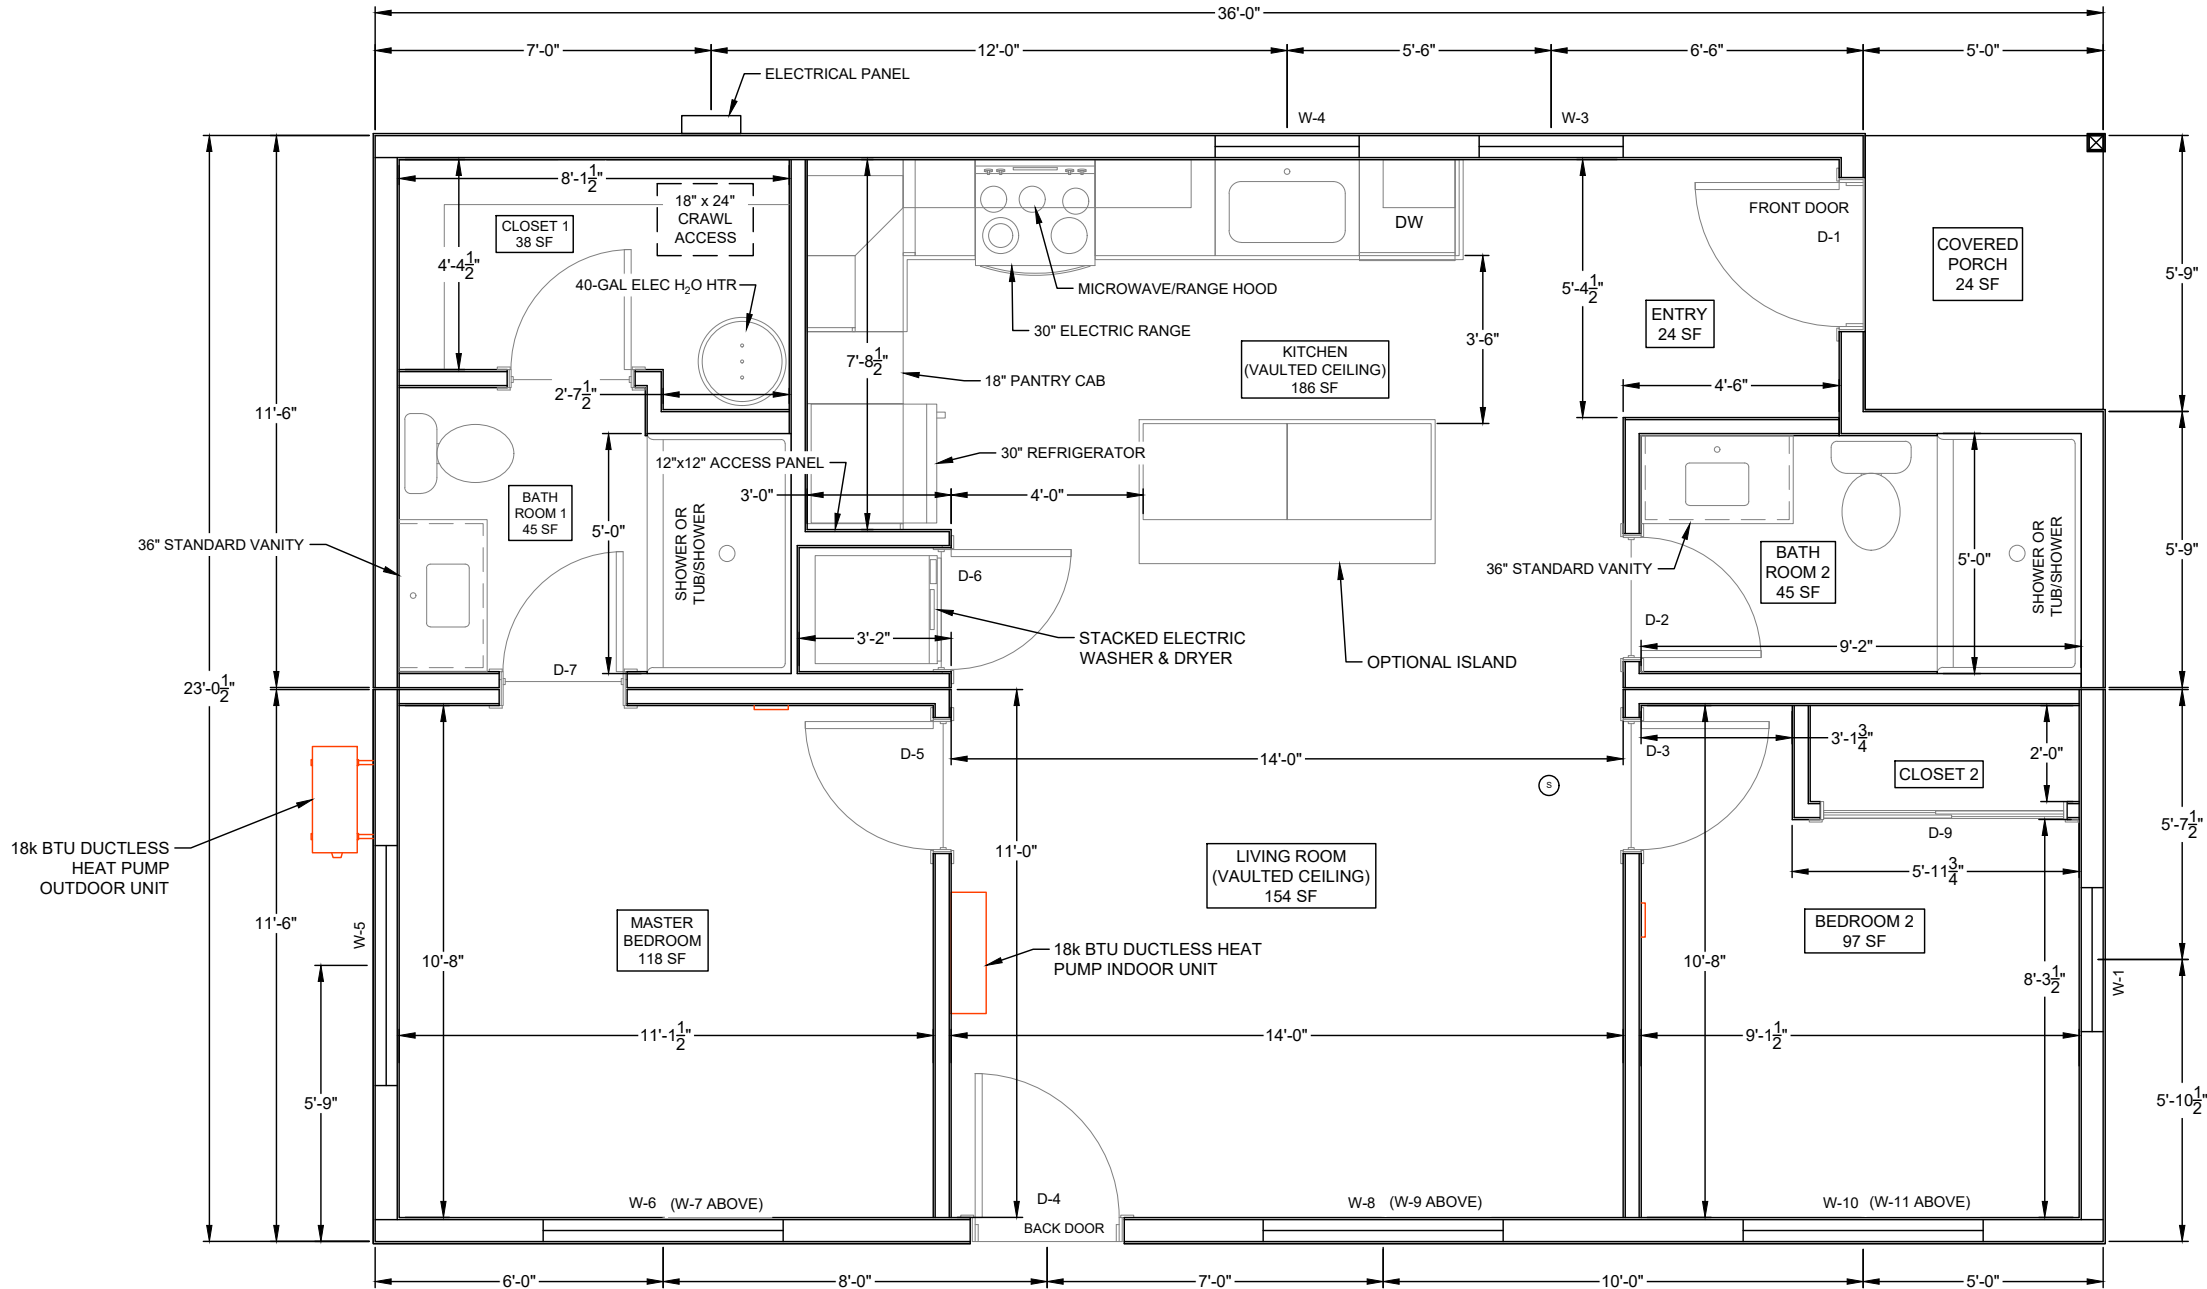

1 PRE-PRODUCTION FLOOR PLAN
PP SCALE: 1/4" = 1'-0"

DOOR SCHEDULE						
LABEL	LOCATION	WIDTH	HEIGHT	HARDWARE	DOOR TYPE	ROUGH OPENING
D-1	FRONT DOOR	3'-0"	6'-8"	PASSAGE W/ DEADBOLT	EXTERIOR PREHUNG	38.5"x82.5"
D-2	BATH 2	2'-6"	6'-8"	PRIVACY	INTERIOR PREHUNG	32"x82"
D-3	BED 2	2'-8"	6'-8"	PRIVACY	INTERIOR PREHUNG	34"x82"
D-4	BACK DOOR	3'-0"	6'-8"	PASSAGE W/ DEADBOLT	EXTERIOR PREHUNG	38.5"x82.5"
D-5	MASTER BED	2'-8"	6'-8"	PRIVACY	INTERIOR PREHUNG	34"x82"
D-6	LAUNDRY CLOSET	2'-6"	6'-8"	PASSAGE	INTERIOR PREHUNG	32"x82"
D-7	MASTER BATH	2'-6"	6'-8"	PRIVACY	INTERIOR PREHUNG	32"x82"
D-8	MASTER CLOSET	2'-6"	6'-8"	PASSAGE	INTERIOR PREHUNG	32"x82"
D-9	CLOSET 2	5'-0"	6'-8"	CLOSET	MIRROR SLIDER	62"x82"

WINDOW SCHEDULE						
LABEL	WIDTH	HEIGHT	OPERATION	TEMPERED?	NOTES	HEIGHT TO TOP
W-1	3'-0"	5'-0"	SINGLE HUNG	NO	U 0.27 EGRESS	6'-10 1/2"
W-2			NOT USED			
W-3	3'-0"	5'-0"	SINGLE HUNG	YES	U 0.27	6'-10 1/2"
W-4	3'-0"	3'-0"	SLIDER	NO	U 0.27	6'-10 1/2"
W-5	5'-0"	1'-6"	PICTURE	NO	U 0.27	6'-10 1/2"
W-6	5'-0"	4'-0"	SLIDER	NO	U 0.27 EGRESS	6'-10 1/2"
W-7	5'-0"	1'-6"	PICTURE	NO	U 0.27	6'-10 1/2"
W-8	5'-0"	4'-0"	SLIDER	NO	U 0.27	6'-10 1/2"
W-9	5'-0"	1'-6"	PICTURE	NO	U 0.27	6'-10 1/2"
W-10	5'-0"	4'-0"	SLIDER	YES	U 0.27	6'-10 1/2"
W-11	5'-0"	1'-6"	PICTURE	NO	U 0.27	9'-6 1/4"
W-12	5'-0"	1'-6"	PICTURE	NO	U 0.27	9'-6 1/4"
W-13	5'-0"	1'-6"	PICTURE	NO	U 0.27	9'-6 1/4"

GENERAL NOTES

MODEL J-S

STANDARD FLOOR PLAN

23' x 36'
828 SF

SCALE: 1/4" = 1'-0"



ORIGINAL PAPER SIZE: 11" x 17"

FIRM NAME & ADDRESS
WOLF INDUSTRIES
607 SE EATON BLVD
BATTLE GROUND, WA 98604

PROJECT NAME & ADDRESS
TO BE DETERMINED
MODEL J-S.DWG

PRE-PRODUCTION FLOOR PLAN

PROJECT

DATE
9/16/2025

SCALE
AS INDICATED


SHEET NUMBER

PP


GENERAL NOTES

- EAVE PROJECTIONS ARE TYPICALLY 9½", BUT CAN BE REDUCED TO 0" OR INCREASED TO 12" WITHOUT ANY STRUCTURAL IMPACT.


- OVERALL DIMENSIONS ARE APPROXIMATE AND ARE PROVIDED FOR REFERENCE ONLY. ACTUAL DIMENSIONS MAY VARY SLIGHTLY DEPENDING ON FACTORS SUCH AS EAVE PROJECTION, ROOFING TYPE, SIDING TYPE, SIDING TRIM TYPE, ETC.

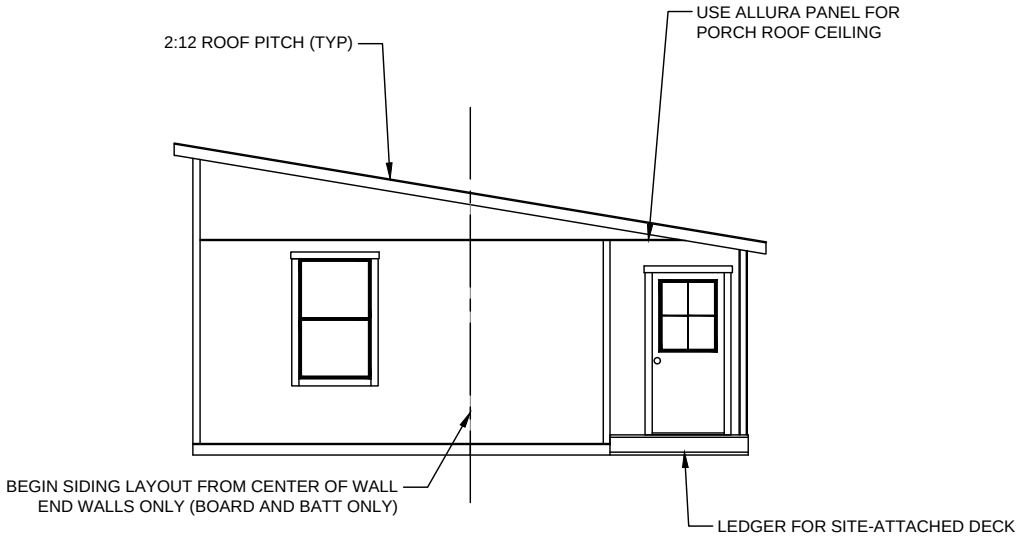


1 RIGHT ELEVATION
A2 SCALE: 1/8" = 1'-0"

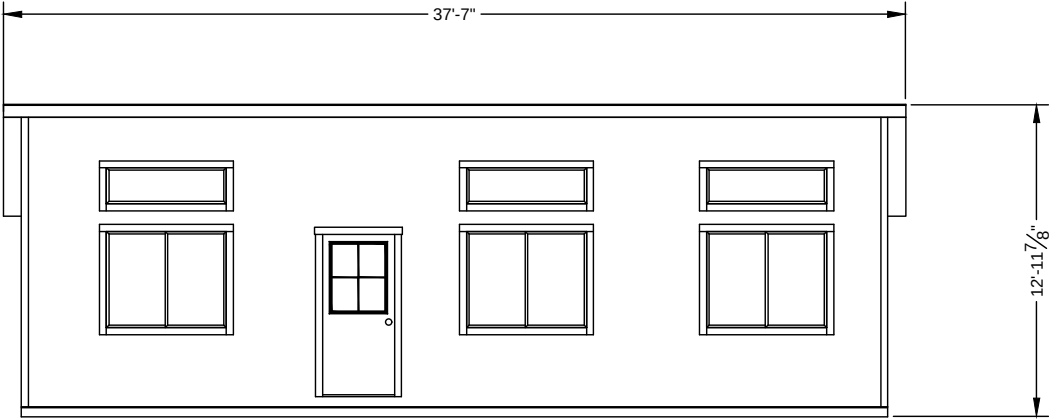

2 FRONT ELEVATION
A2 SCALE: 1/8" = 1'-0"

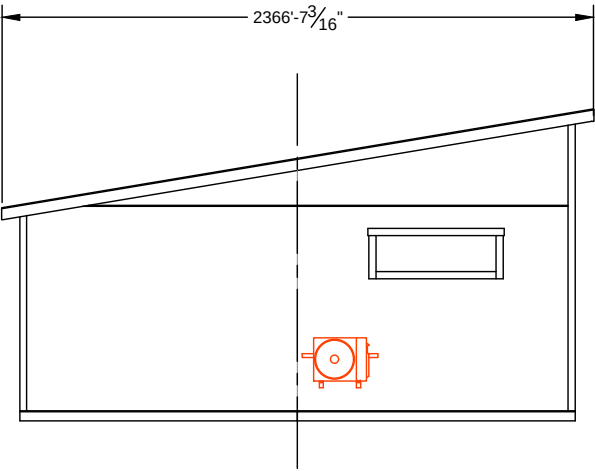

3 LEFT ELEVATION
A2 SCALE: 1/8" = 1'-0"

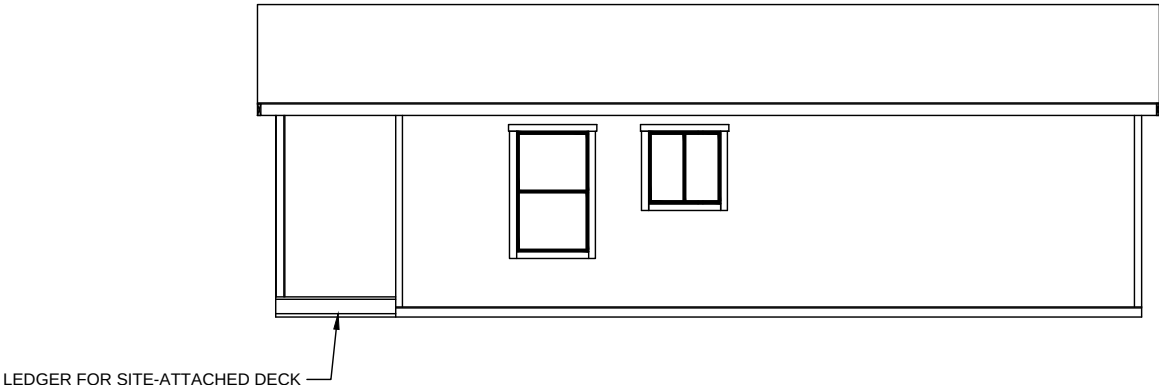

4 REAR ELEVATION
A2 SCALE: 1/8" = 1'-0"

FIRM NAME & ADDRESS
WOLF INDUSTRIES
607 SE EATON BLVD
BATTLE GROUND, WA 98604

PROJECT NAME & ADDRESS
TO BE DETERMINED
MODEL J-S_9-15-2025.DWG

EXTERIOR ELEVATIONS

PROJECT	SHEET NUMBER A2
DATE 9/15/2025	
SCALE AS INDICATED	