


GENERAL NOTES

MODEL K-S

STANDARD FLOOR
PLAN WITH SHED
STYLE ROOF

12' x 36'
432 SF

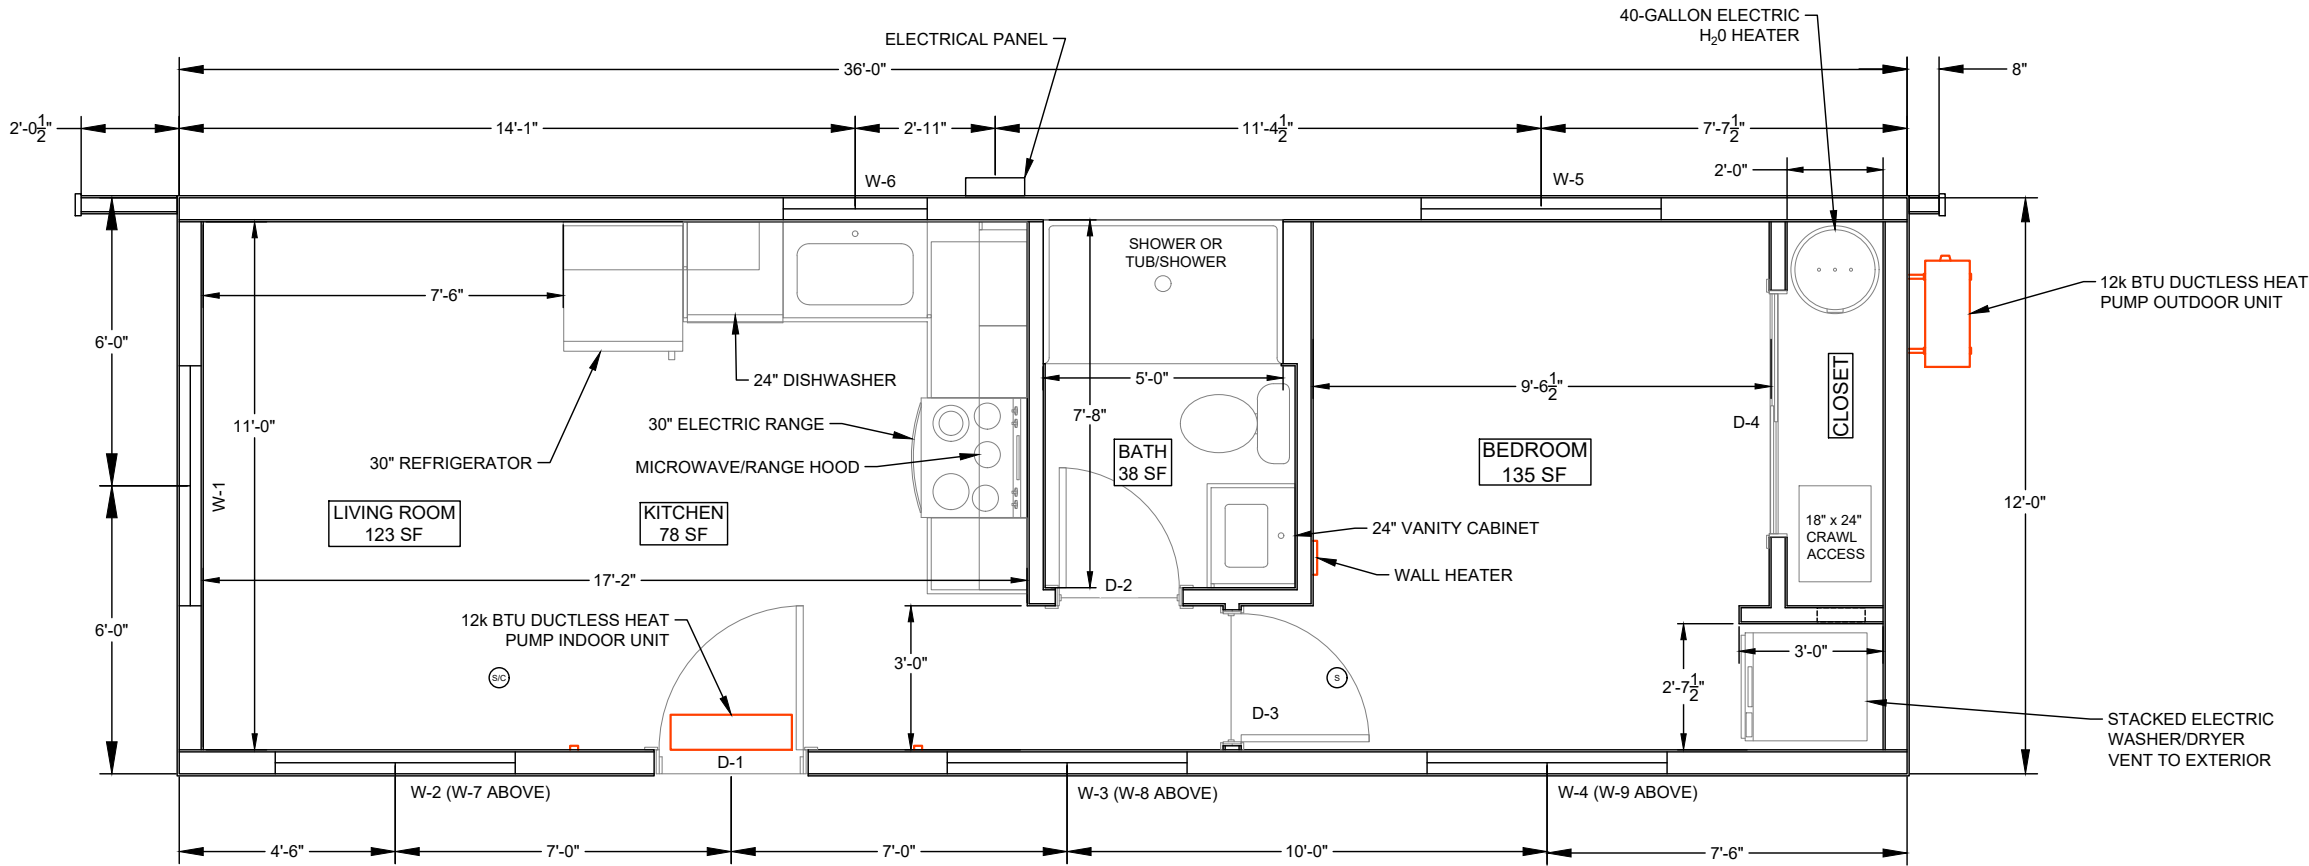

1 PRE-PRODUCTION FLOOR PLAN
PP SCALE: 1/4" = 1'-0"

THERE ARE NO ADDITIONAL INSTRUCTION OR DETAILS,
VERBAL, INFERRED, IMPLIED, OR EXPRESSED OTHER
THAN WHAT IS WRITTEN ON THIS DOCUMENT.

X _____

DOOR SCHEDULE							
LABEL	LOCATION	WIDTH	HEIGHT	HARDWARE	DOOR TYPE	NOTES	ROUGH OPENING
D-1	FRONT DOOR	3'-0"	6'-8"	PASSAGE W/ DEADBOLT	EXTERIOR PREHUNG	U 0.20	38.5" x 82.5"
D-2	BATH	2'-6"	6'-8"	PRIVACY	INTERIOR PREHUNG		32" x 82"
D-3	BED	2'-8"	6'-8"	PRIVACY	INTERIOR PREHUNG		34" x 82"
D-4	CLOSET	5'-0"	6'-8"	CLOSET	MIRROR SLIDER		62" x 82"

WINDOW SCHEDULE						
LABEL	WIDTH	HEIGHT	OPERATION	TEMPERED?	NOTES	HEIGHT TO TOP
W-1	5'-0"	4'-0"	SLIDER	NO	U 0.27	6'-10 1/2"
W-2	5'-0"	4'-0"	SLIDER	NO	U 0.27	6'-10 1/2"
W-3	5'-0"	4'-0"	SLIDER	YES	U 0.27	6'-10 1/2"
W-4	5'-0"	4'-0"	SLIDER	YES	U 0.27 EGRESS	6'-10 1/2"
W-5	5'-0"	1'-6"	PICTURE	NO	U 0.27	6'-10 1/2"
W-6	3'-0"	3'-0"	SLIDER	NO	U 0.27 EGRESS	6'-10 1/2"
W-7	5'-0"	1'-6"	PICTURE	NO	U 0.27	6'-10 1/2"
W-8	5'-0"	1'-6"	PICTURE	NO	U 0.27	6'-10 1/2"
W-9	5'-0"	1'-6"	PICTURE	NO	U 0.27	6'-10 1/2"

FIRM NAME & ADDRESS
WOLF INDUSTRIES
607 SE EATON BLVD
BATTLE GROUND, WA 98604



PROJECT NAME & ADDRESS
TO BE DETERMINED
MODEL K-S.DWG

PRE-PRODUCTION
FLOOR PLAN

PROJECT	SHEET NUMBER PP
DATE 2/6/2026	
SCALE AS INDICATED	

CUSTOMER NAME
JOB NUMBER

GENERAL NOTES

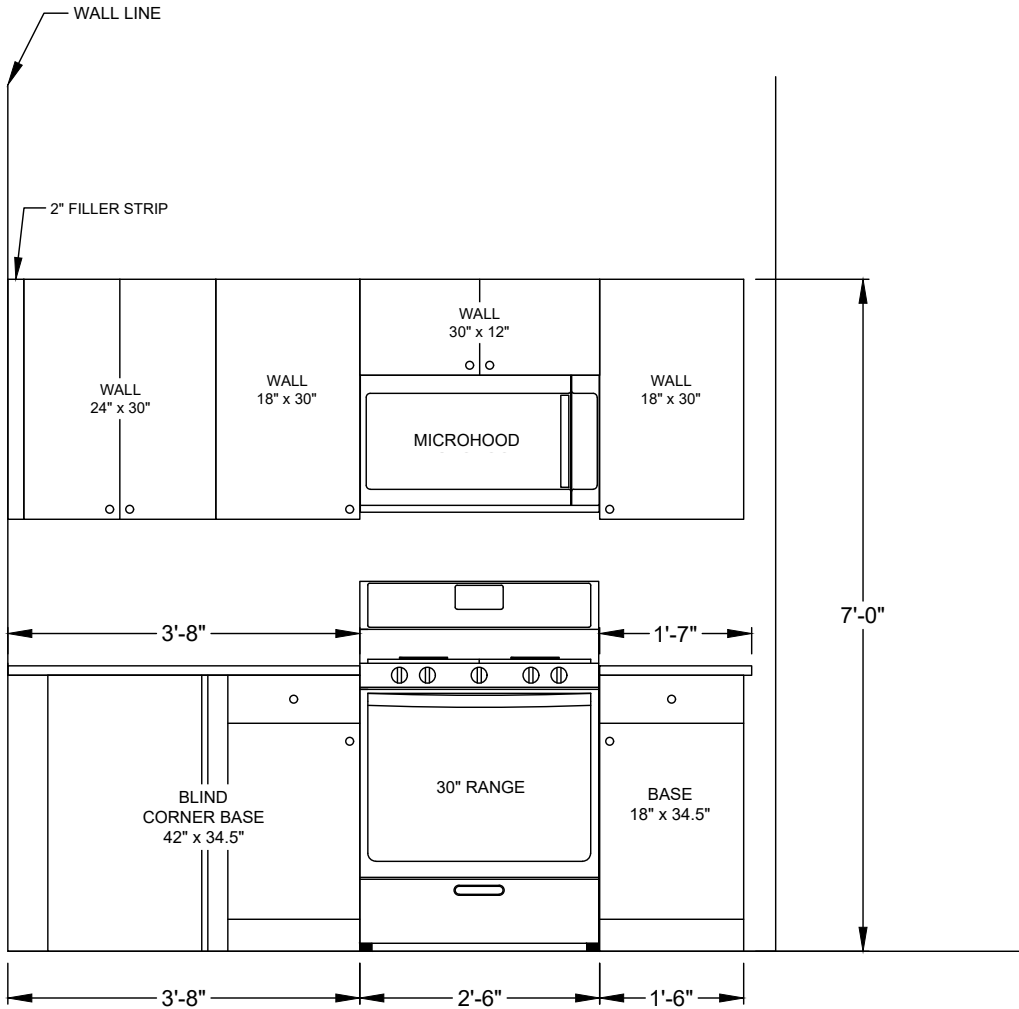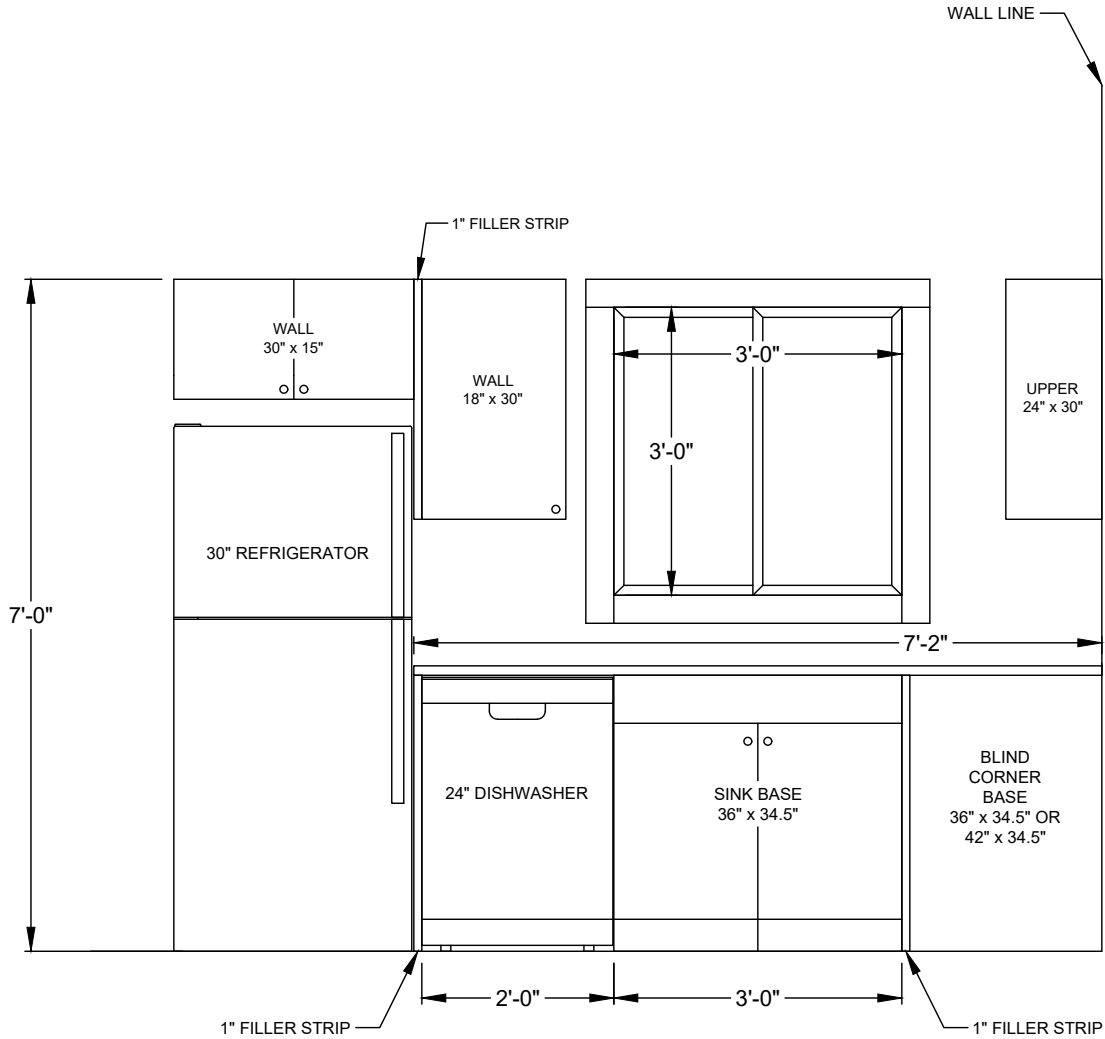

1
A8 KITCHEN CABINET ELEVATIONS
SCALE: 1/2" = 1'-0"

FIRM NAME & ADDRESS
WOLF INDUSTRIES
607 SE EATON BLVD
BATTLE GROUND, WA 98604

PROJECT NAME & ADDRESS
TO BE DETERMINED
MODEL K-S.DWG

KITCHEN CABINET
ELEVATIONS

PROJECT	SHEET NUMBER A8
DATE 2/2/2026	
SCALE AS INDICATED	