


GENERAL NOTES

MODEL L

STANDARD FLOOR PLAN

28' x 38'
984 SF

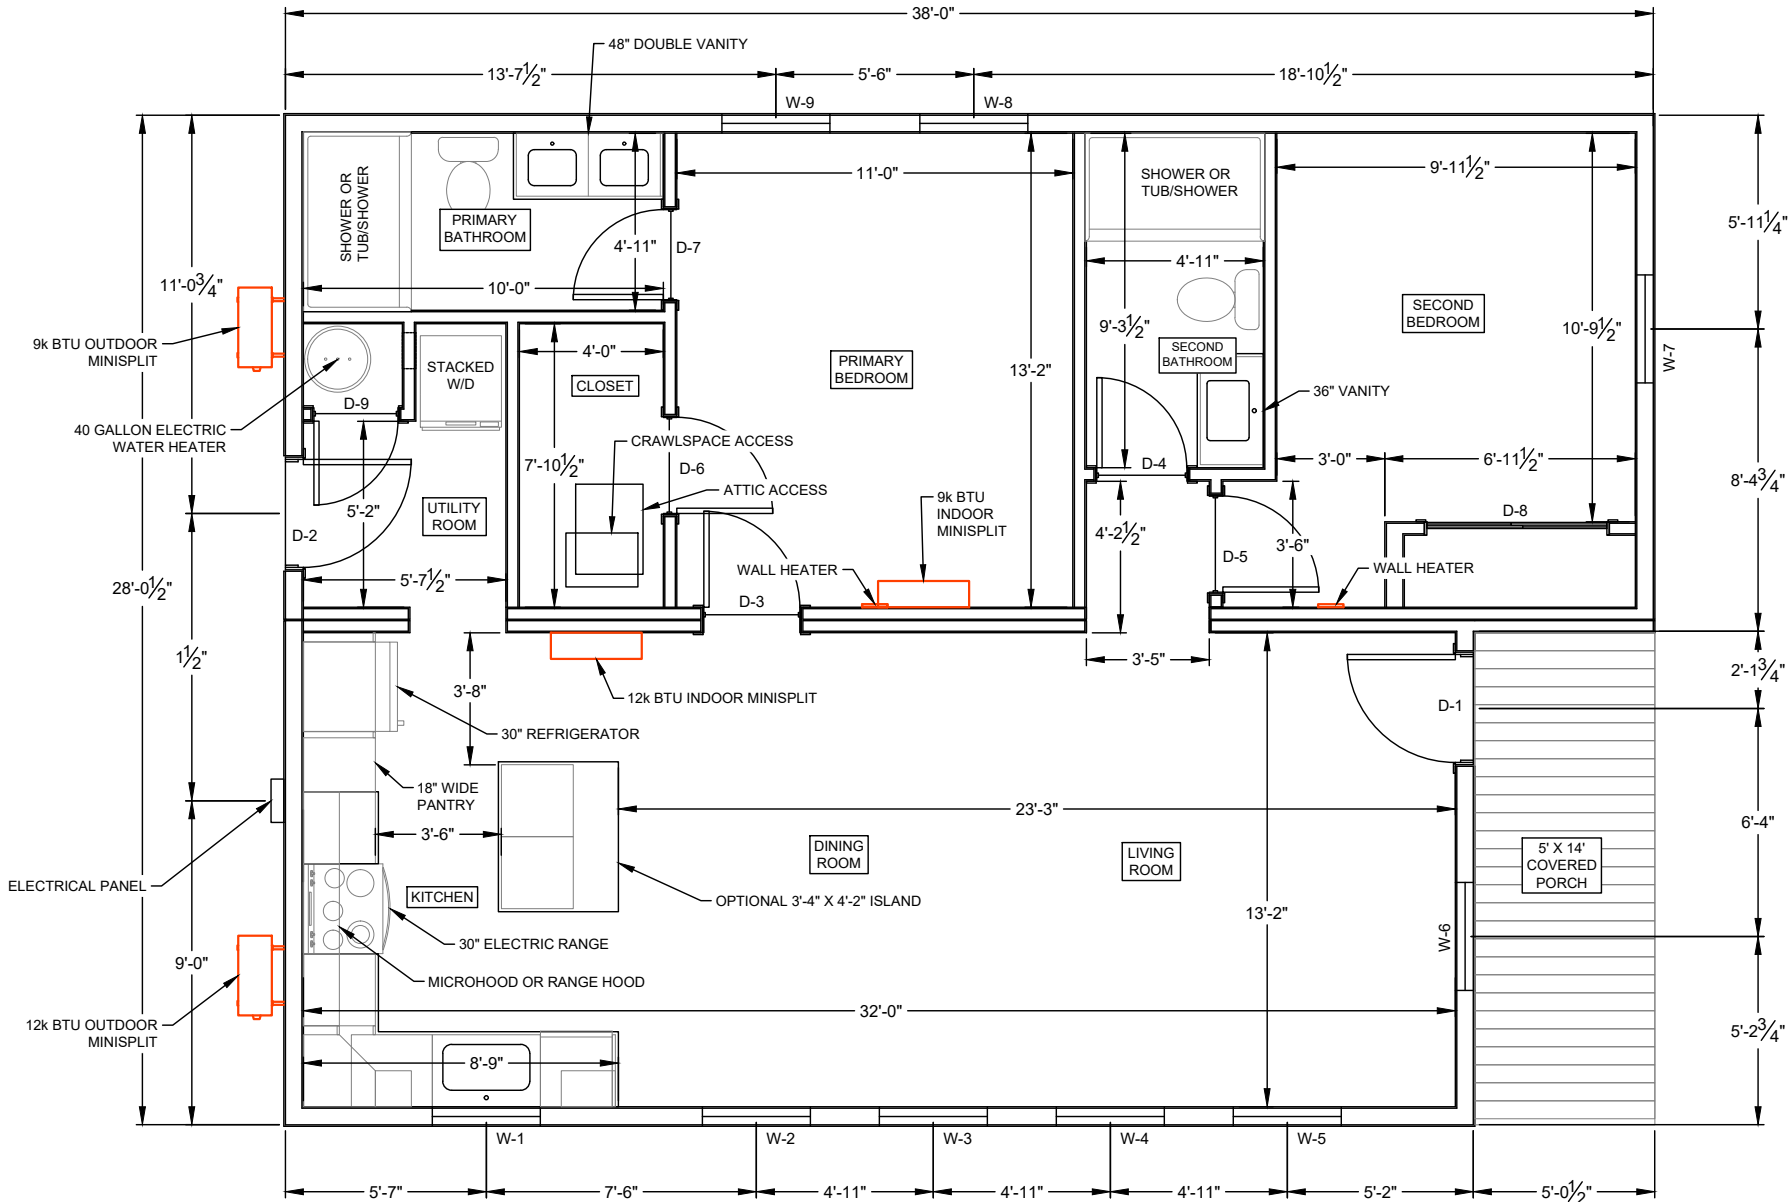

1 PRE-PRODUCTION FLOOR PLAN
PP SCALE: 3/16" = 1'-0"

SCALE: 3/16" = 1'-0"



0 1 2 3 4-FEET
ORIGINAL PAPER SIZE: 11" x 17"

FIRM NAME & ADDRESS
WOLF INDUSTRIES
607 SE EATON BLVD
BATTLE GROUND, WA 98604

PROJECT NAME & ADDRESS
TO BE DETERMINED
MODEL L.DWG

PRE-PRODUCTION FLOOR PLAN

PROJECT	SHEET NUMBER
DATE 11/26/2025	PP
SCALE AS INDICATED	

DOOR SCHEDULE

LABEL	LOCATION	WIDTH	HEIGHT	HARDWARE	DOOR TYPE	ROUGH OPENING
D-1	FRONT DOOR	3'-0"	6'-8"	PASSAGE W/ DEADBOLT	EXTERIOR PREHUNG	38.5"X82.5"
D-2	BACK DOOR	3'-0"	6'-8"	PASSAGE W/ DEADBOLT	EXTERIOR PREHUNG	38.5"X82.5"
D-3	PRIMARY BED	2'-8"	6'-8"	PRIVACY	INTERIOR PREHUNG	34"X82"
D-4	BATH 2	2'-6"	6'-8"	PRIVACY	INTERIOR PREHUNG	32"X82"
D-5	BED 2	2'-8"	6'-8"	PRIVACY	INTERIOR PREHUNG	34"X82"
D-6	PRIMARY CLOSET	2'-8"	6'-8"	PASSAGE	INTERIOR PREHUNG	34"X82"
D-7	PRIMARY BATH	2'-6"	6'-8"	PRIVACY	INTERIOR PREHUNG	32"X82"
D-8	BED 2 CLOSET	5'-0"	6'-8"	N/A	INTERIOR PREHUNG	61.75"X82"
D-9	UTILITY ROOM	2'-4"	6'-8"	PASSAGE	INTERIOR PREHUNG	30"X82"

WINDOW SCHEDULE

LABEL	WIDTH	HEIGHT	OPERATION	TEMPERED?	NOTES	HEIGHT TO TOP
W-1	3'-0"	3'-0"	SLIDER	NO	U 0.27	6'-10 1/2"
W-2	3'-0"	5'-0"	SINGLE HUNG	NO	U 0.27	6'-10 1/2"
W-3	3'-0"	5'-0"	SINGLE HUNG	NO	U 0.27	6'-10 1/2"
W-4	3'-0"	5'-0"	SINGLE HUNG	NO	U 0.27	6'-10 1/2"
W-5	3'-0"	5'-0"	SINGLE HUNG	NO	U 0.27	6'-10 1/2"
W-6	3'-0"	5'-0"	SINGLE HUNG	YES	U 0.27	6'-10 1/2"
W-7	3'-0"	5'-0"	SINGLE HUNG	NO	U 0.27 EGRESS	6'-10 1/2"
W-8	3'-0"	5'-0"	SINGLE HUNG	NO	U 0.27	6'-10 1/2"
W-9	3'-0"	5'-0"	SINGLE HUNG	NO	U 0.27 EGRESS	6'-10 1/2"

There are no additional instruction or details, verbal, inferred, implied, or expressed other than what is written on this document.

X


GENERAL NOTES

FIRM NAME & ADDRESS
WOLF INDUSTRIES
607 SE EATON BLVD
BATTLE GROUND, WA 98604


PROJECT NAME & ADDRESS
TO BE DETERMINED
MODEL L.DWG

KITCHEN CABINET ELEVATIONS

PROJECT	SHEET NUMBER A8
DATE 2/3/2026	
SCALE AS INDICATED	

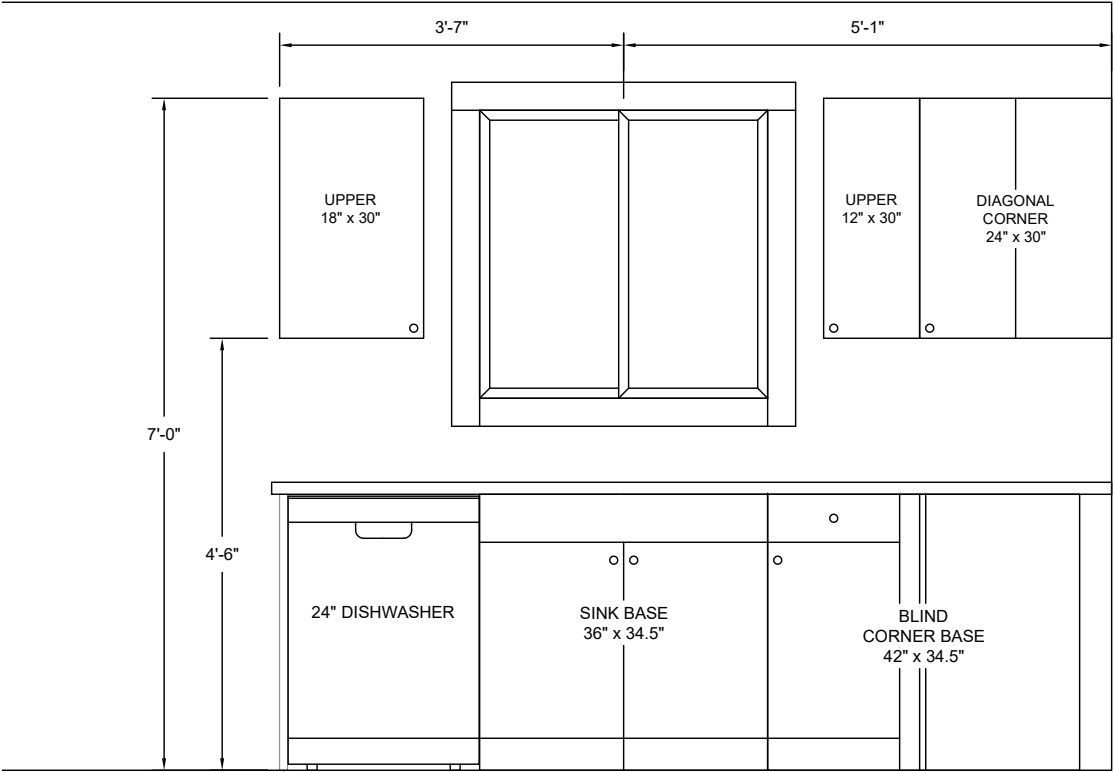

2
A8 ISLAND CABINET ELEVATIONS
SCALE: 1/2" = 1'-0"

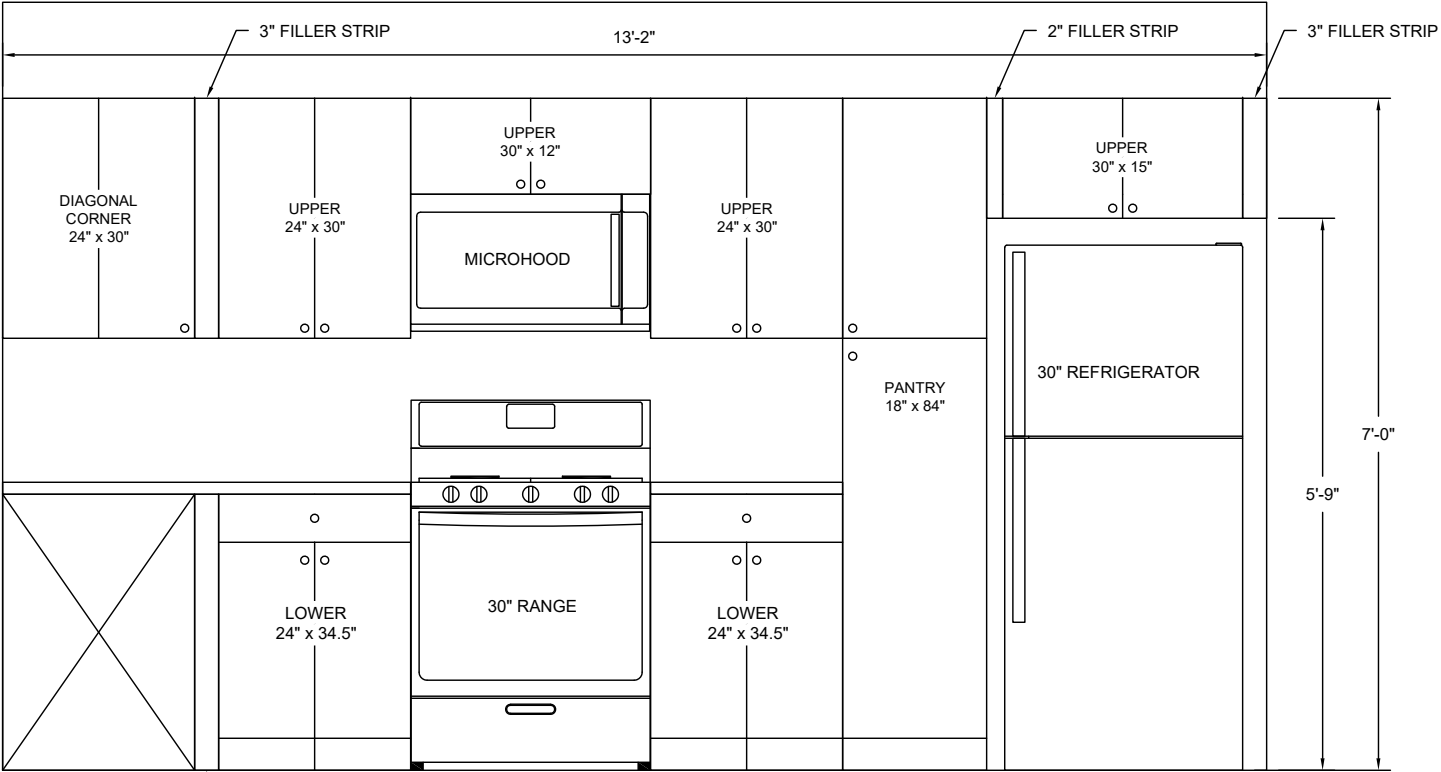

1
A8 KITCHEN CABINET ELEVATIONS
SCALE: 1/2" = 1'-0"